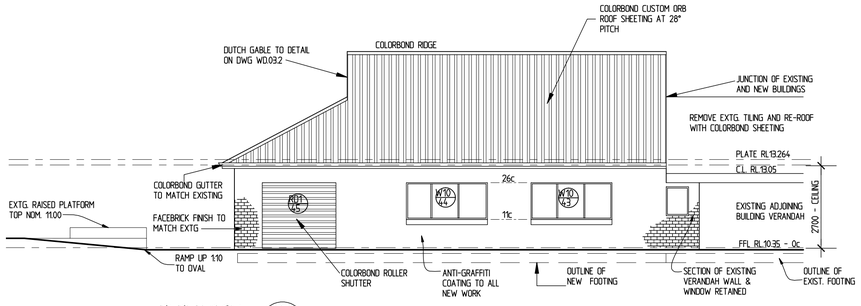

ELEVATION 1 (WD.03.1)
SCALE 1:100
SOUTH

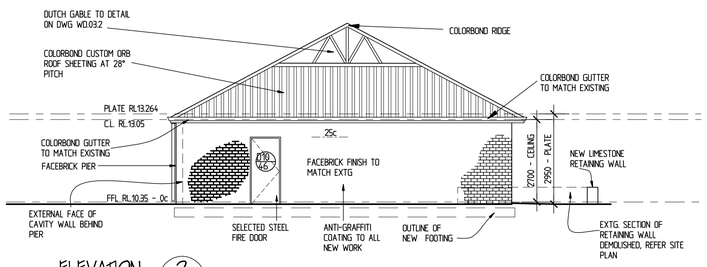

ELEVATION 2 (WD.03.1)
SCALE 1:100
WEST

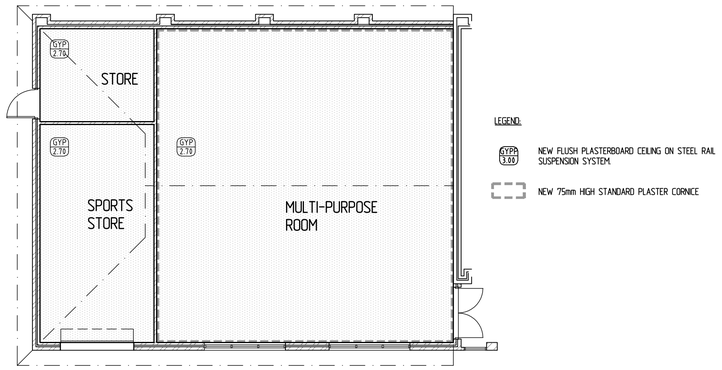

CEILING PLAN
SCALE 1 : 100

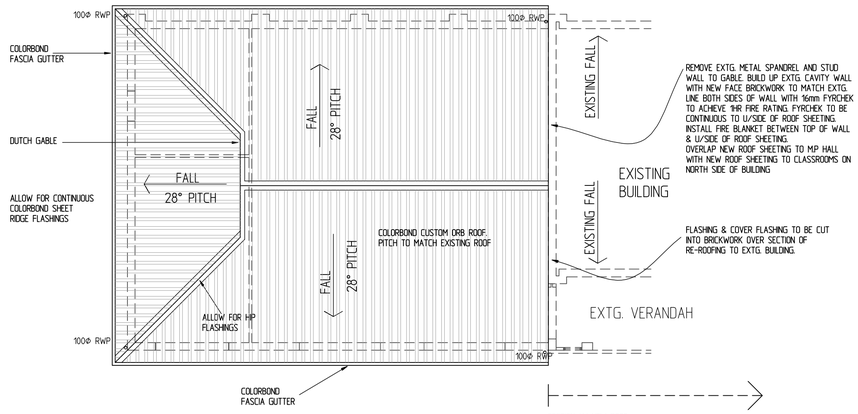

ROOF PLAN
SCALE 1 : 100

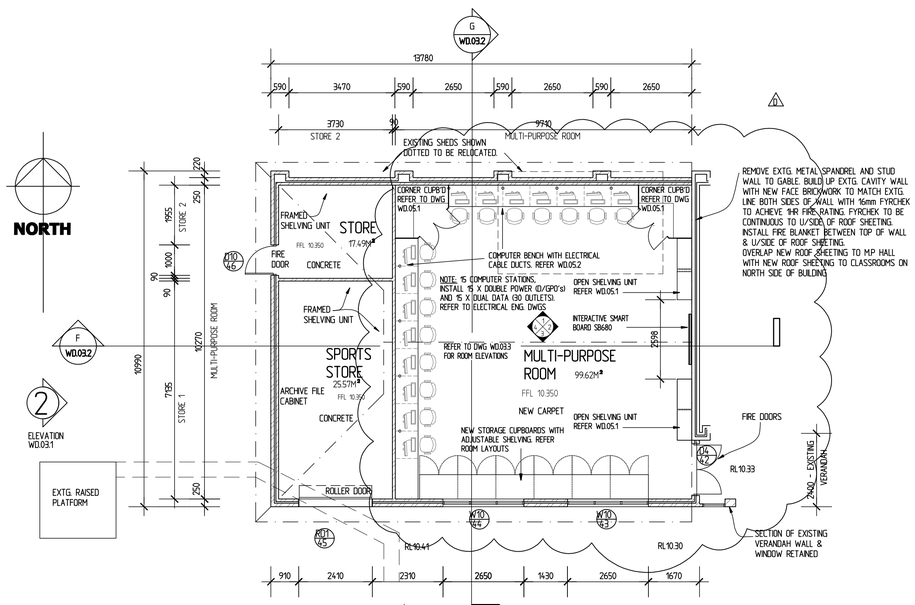

FLOOR PLAN
SCALE 1 : 100

NOTE:
REFER TO DRAWING WD.013 FOR SCOPE OF PROPOSED EXTERNAL WORKS
REFER TO DRAWING WD.014 FOR SCOPE OF SITE ROOF PLAN
REFER TO DRAWING WD.02.1 FOR SCOPE OF DEMOLITION WORKS

REV	DATE	DRAWN	NOTES
D	03/03/2011	SC	NUMBER OF COMPUTER DESKS IN MULTI-PURPOSE ROOM REVISED FROM 11 TO 15 - AMENDED WHERE CLOUDED
C	01/02/2011	SC	ISSUED FOR INFORMATION - CEILING PLAN ADDED. WHERE CLOUDED
B	17.11.2010	KR	ISSUED FOR INFORMATION
A	15.09.09	LC	ISSUE FOR D.A.

ALL DIMENSIONS ARE TO BE CHECKED ON SITE PRIOR TO THE COMMENCEMENT OF ANY WORK OR THE FABRICATION OF ANY ITEMS
ALL MATERIALS ARE TO BE INSTALLED IN ACCORDANCE WITH THE MANUFACTURER'S RECOMENDATIONS UNLESS NOTED OTHERWISE

ST PIUS X PRIMARY SCHOOL CLOISTER AVE, MANNING
BER - P21 PROJECTS
NEW ADMINISTRATION, NEW KINDY AND TOILET, NEW MULTI-PURPOSE ROOM

MULTI-PURPOSE FLOOR PLAN, ROOF PLAN

JOB No 0927
REV D

SCALE 1:100
DATE 30/10/09
DRAWN LC AND MTR
CHECKED

Santelli Architects Pty Ltd
SUITE 1 / 300 ROKEBY ROAD, SUBIACO W.A. 6008
ABN 84 009 222 397
TEL (08) 6380 1477
FAX (08) 6380 1744

DWG No
WD.03.1