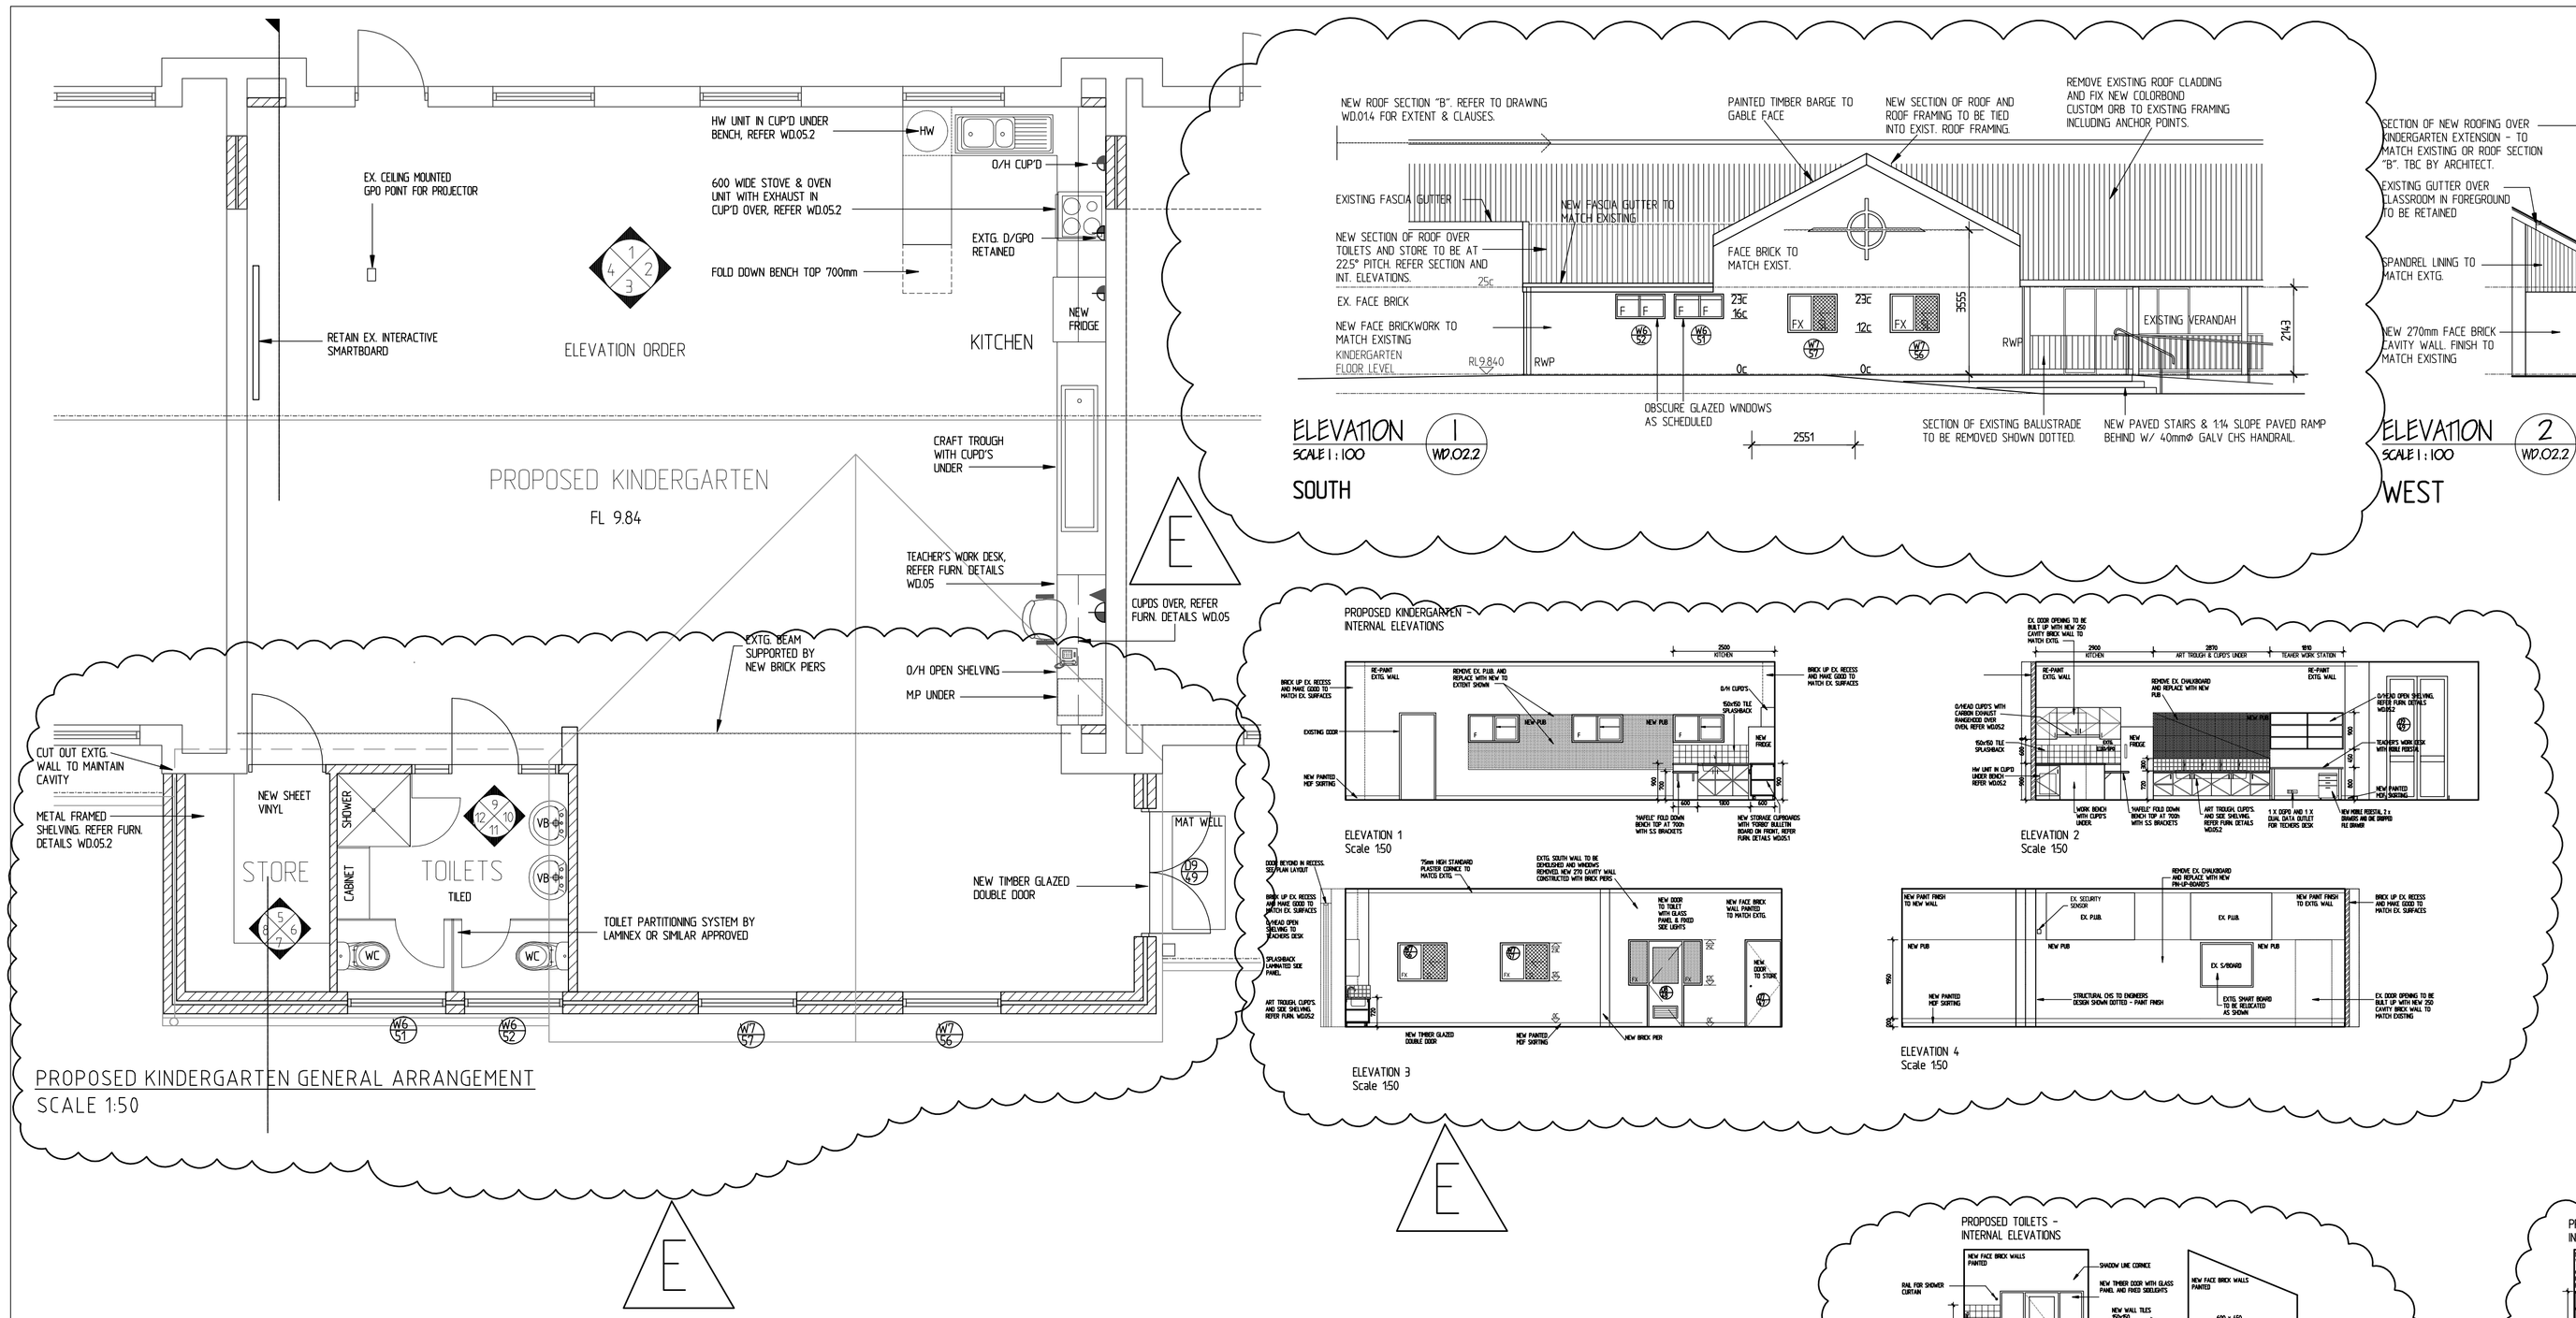

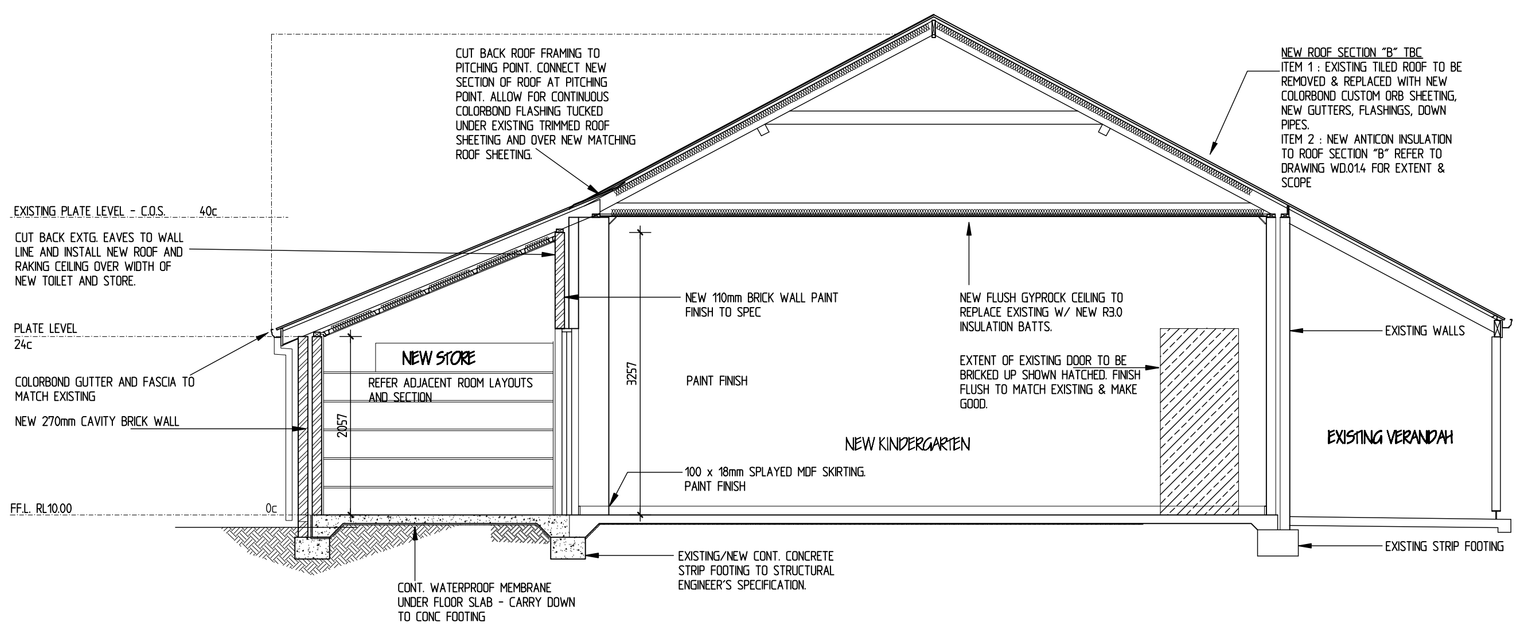

SECTION H-H
SCALE 1:50

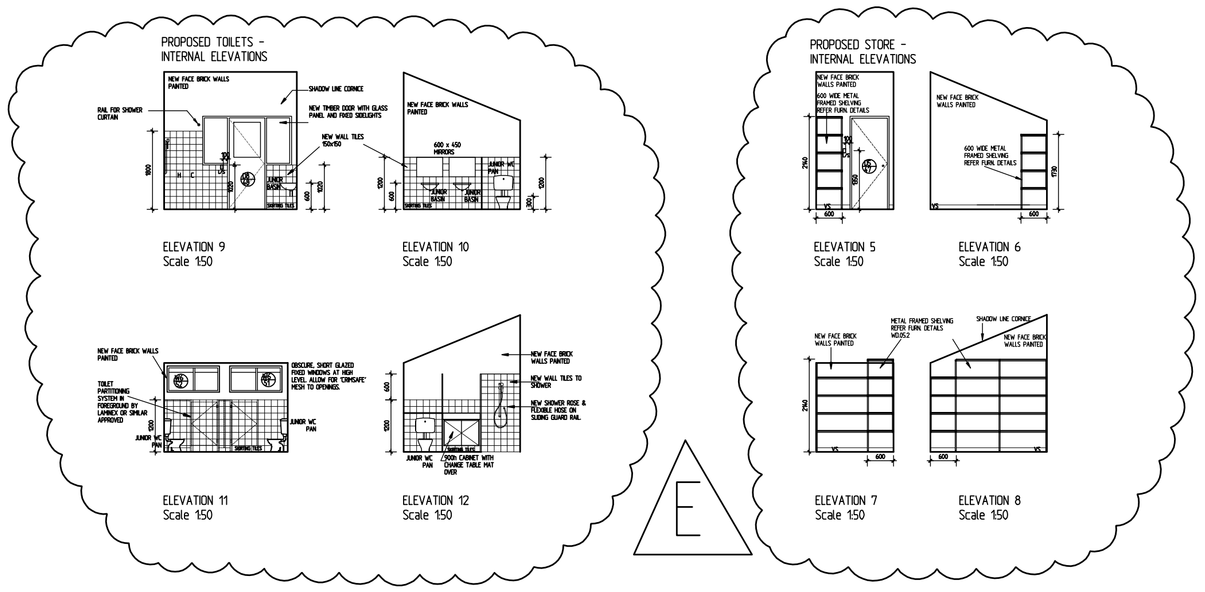

NOTE: REFER TO DRAWING WD.02.2 FOR FLOOR PLAN OF KINDERGARTEN
REFER TO DRAWING WD.02.1 FOR SCOPE OF DEMOLITION WORKS
REFER TO DRAWING WD.02.4 FOR REFLECTED CEILING PLAN OF KINDERGARTEN

REV	DATE	DRAWN	NOTES
E	15.03.2011	LC	PLAN CHANGED. ROOM LAYOUTS REVISED TO MATCH PLAN.
D	09/03/2011	MKM	SECTION H-H REVISED, GABLE ADDED
C	01/02/2011	SC	DOOR/ WINDOW NUMBERS REVISED. DRAWING WD.04.2 DELETED & ROOM LAYOUTS ADDED TO DRAWING
B	16.12.2010	SC	ISSUED FOR INFORMATION - SHOWER ADDED TO TOILETS & STORE REVISED. AMENDED WHERE CLOUDED.
A	17.11.2010	KR	ISSUED FOR INFORMATION

ALL DIMENSIONS ARE TO BE CHECKED ON SITE PRIOR TO THE COMMENCEMENT OF ANY WORK OR THE FABRICATION OF ANY ITEMS
ALL MATERIALS ARE TO BE INSTALLED IN ACCORDANCE WITH THE MANUFACTURER'S RECOMENDATIONS UNLESS NOTED OTHERWISE

ST PIUS X PRIMARY SCHOOL CLOISTER AVE, MANNING

BER - P21 PROJECTS

NEW ADMINISTRATION, NEW KINDY AND TOILET, NEW MULTI-PURPOSE ROOM

PROPOSED KINDERGARTEN PLAN

JOB No 0927 | REV E

SCALE 1:100 & 150
DATE 30/10/09
DRAWN LC
CHECKED

Santelli Architects Pty Ltd
ABN 84 009 222 397
TEL (08) 6380 1477
FAX (08) 6380 1744
SUITE 1 / 300 ROKEBY ROAD, SUBIACO W.A. 6008

DWG No WD.04.1

cad drawing – do not alter manually. TIMF 30/10/09 0927-WD04.1DWG